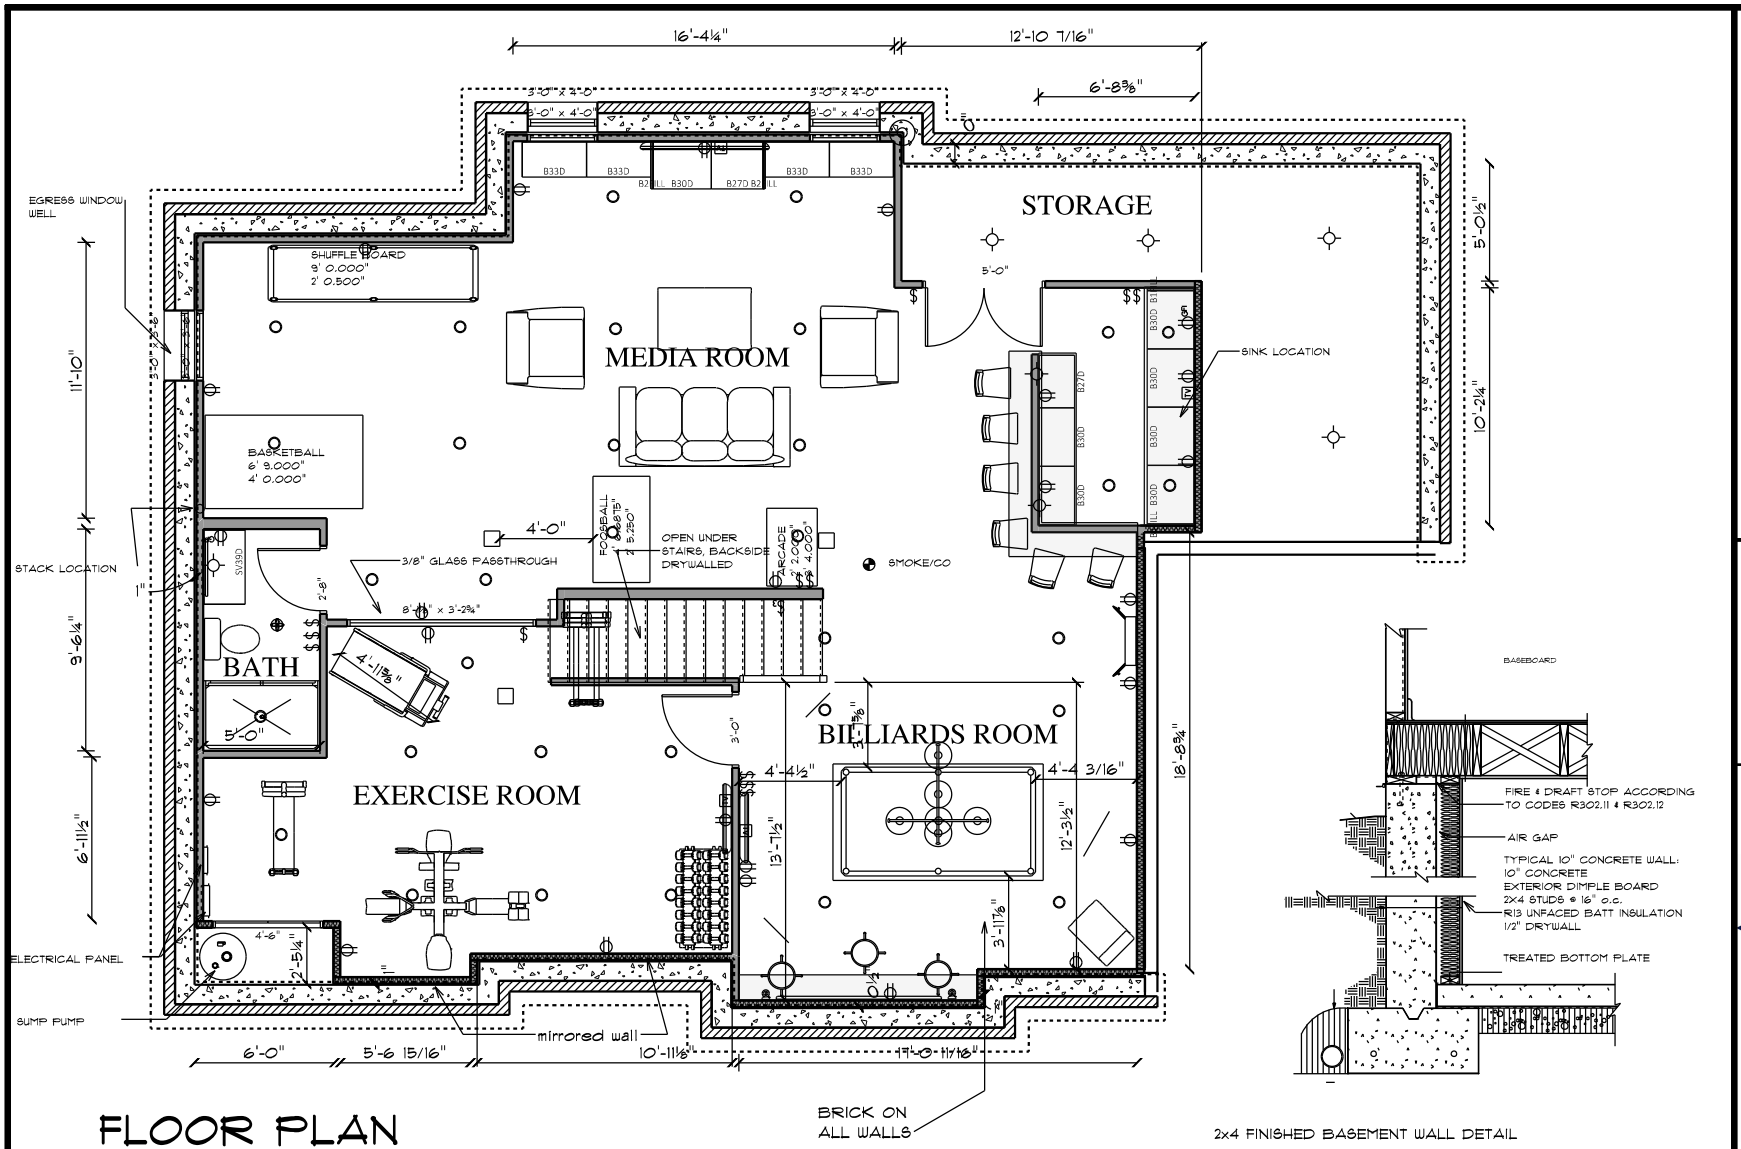

FLOOR PLAN

SCALE: 3/16" = 1'-0"

2x4 FINISHED BASEMENT WALL DETAIL

Justyn & Rachel Nixon
23413 Elm Point Dr
South Lyon MI 48178
PHONE: (248) 830-1336
FAX:
justyn@nixonconstructionllc.com

DRAWN BY:

SCALE: 3/16" = 1'-0"

DATE: Wednesday, January 2, 2019

PAGE: 1/2 Floor Plan

SECTION LETTER

PAGE NUMBERS

A 1 1

SOFTPLAN ARCHITECTURAL DESIGN SOFTWARE

Nixon Construction LLC
23413 Elm Point Dr
South Lyon MI 48178
PHONE:248 -830-1336
FAX:
nixonconstructionllc@yahoo.com